


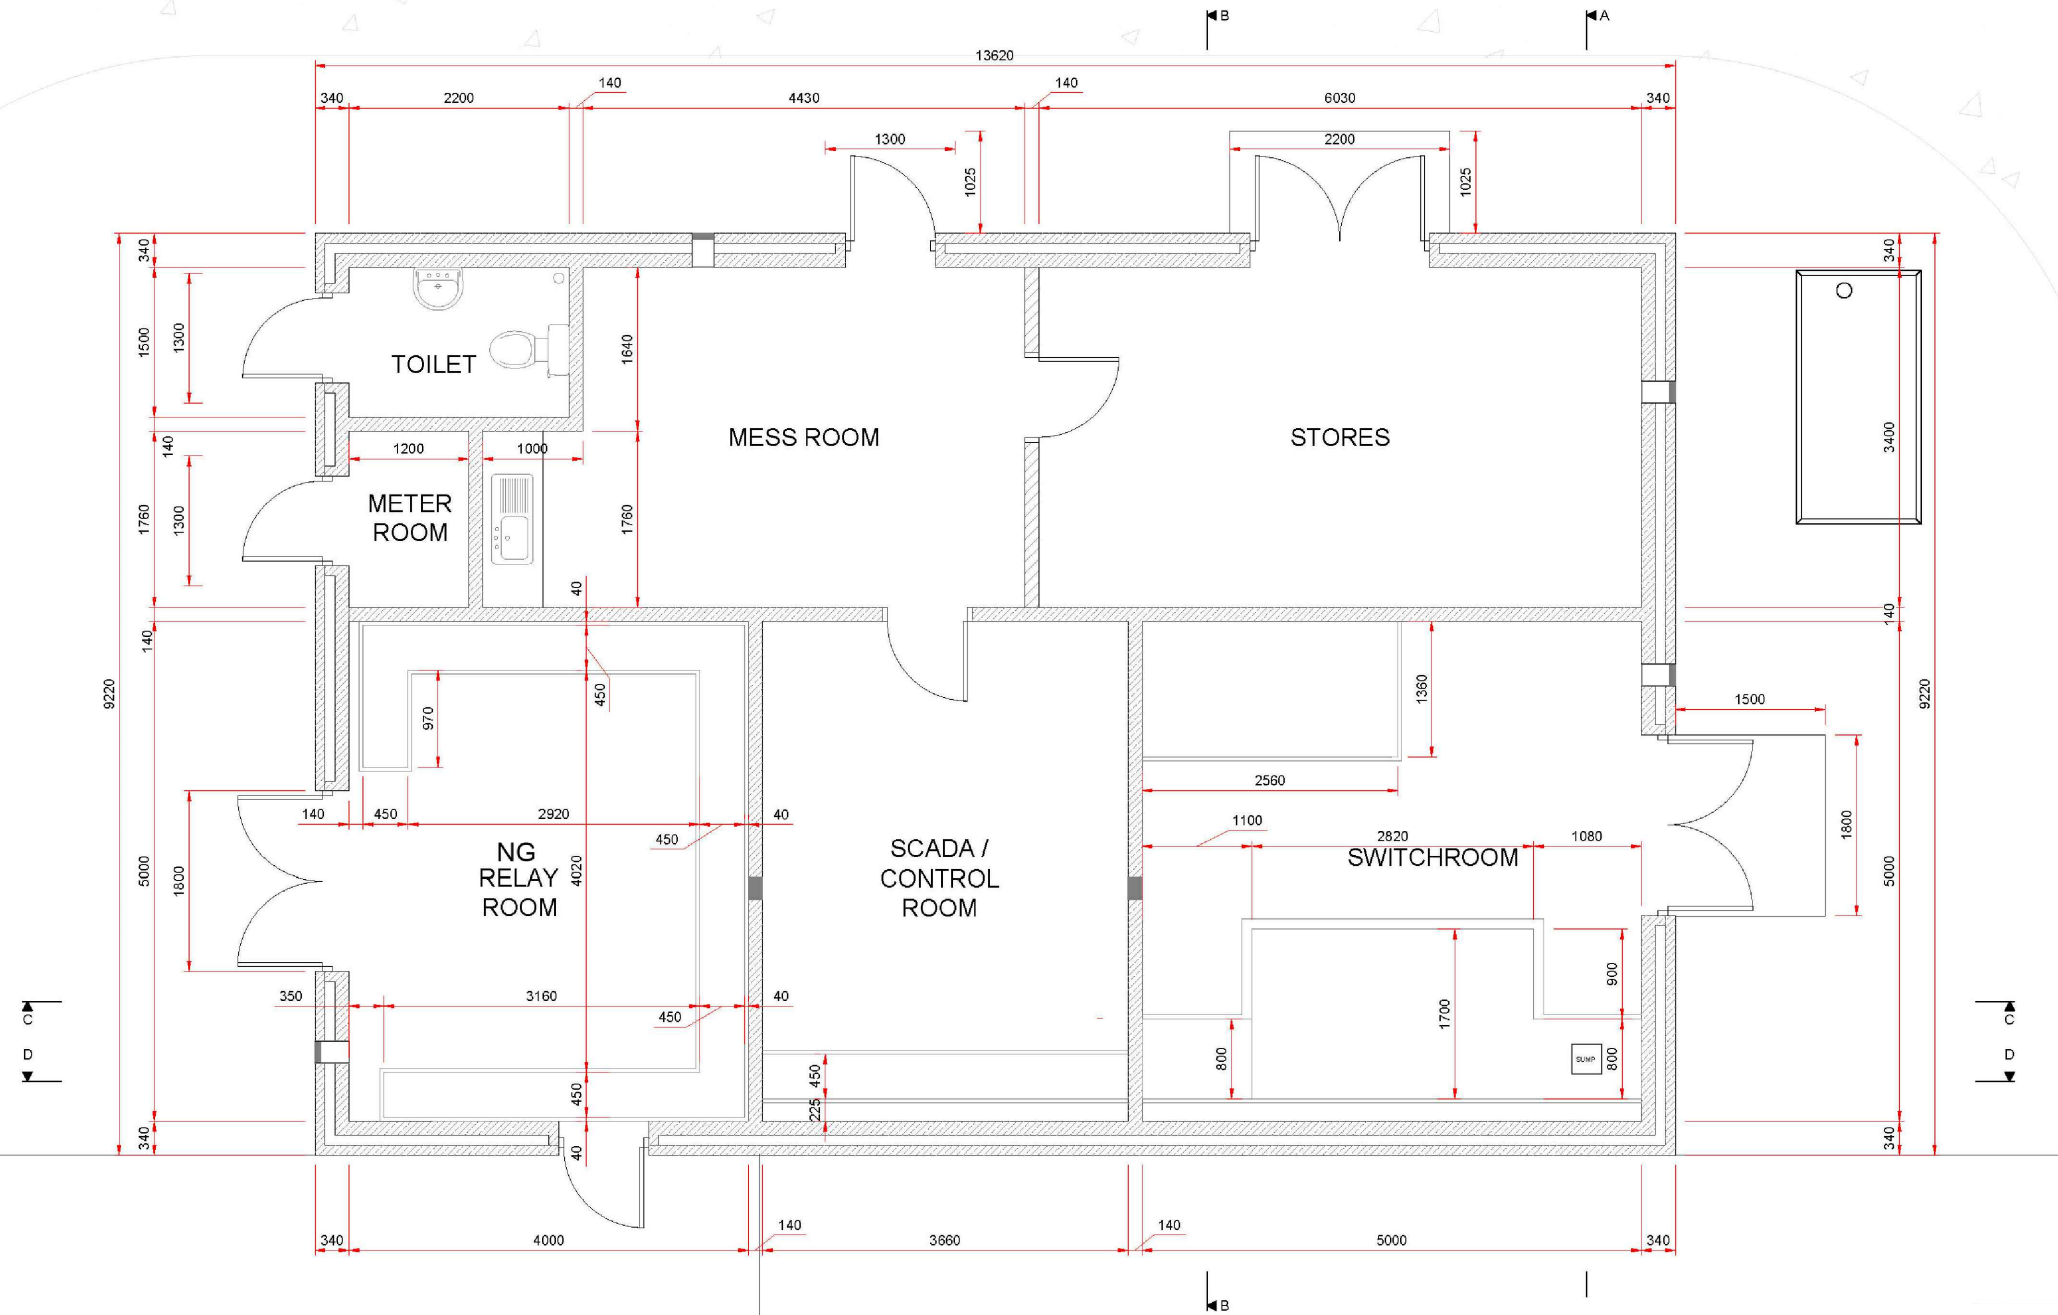

Notes:

1. All dimensions are in metres unless noted otherwise.
2. The control building and substation size is indicative pending further design work.
3. Septic tank and water supply to be provided by others.

Not to scale

Client

**PENNANT
WALTERS**

Glanllynfi Garth Wind Farm
Environmental Statement
Chapter 4: Development Description

Figure 4.7
Typical switchroom and substation
compound

July 2026

